APPENDIX I

Concept Road and Cycleway Section

A3

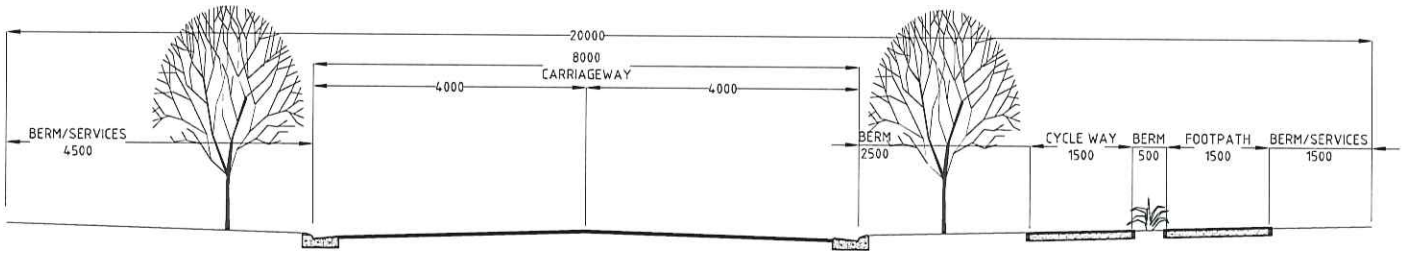

CONCEPT ROAD SECTION
(WITH CYCLE WAY)

1500 0 1500 3000 4500 6000 7500mm

SCALE 1:75

Rev.	Date	Revision Details	By	Ver.	App.
A	4.08	INITIAL	BDT	BDT	MGS

Connell Wagner

Connell Wagner Limited
Level 4, Torrens House 195 Hereford St.
(P.O. Box 1041) Christchurch New Zealand

Telephone: +64 3 366 0821
Facsimile: +64 3 379 6956
Email: cwchc@conwag.com

A person using Connell Wagner drawings and other data accepts the risk of:
1. using the drawings and other data in electronic form without requesting and checking them for accuracy against the original hard copy versions.
2. using the drawings or other data for any purpose not agreed to in writing by Connell Wagner.

M & N COFFEY & WILLIAM BLAKE LTD

Project: PREBBLETON REZONING

Drawing Title: CONCEPT ROAD SECTION

	Signed	Date
Surveyed		
Designed	BDT	4.08
Drawn	BDT	4.08
Verified	BDT	4.08
Approved	MGS	4.08

CW Project No. 29731-001

Scale 1:75

Drawing No. SU 02 Rev. A