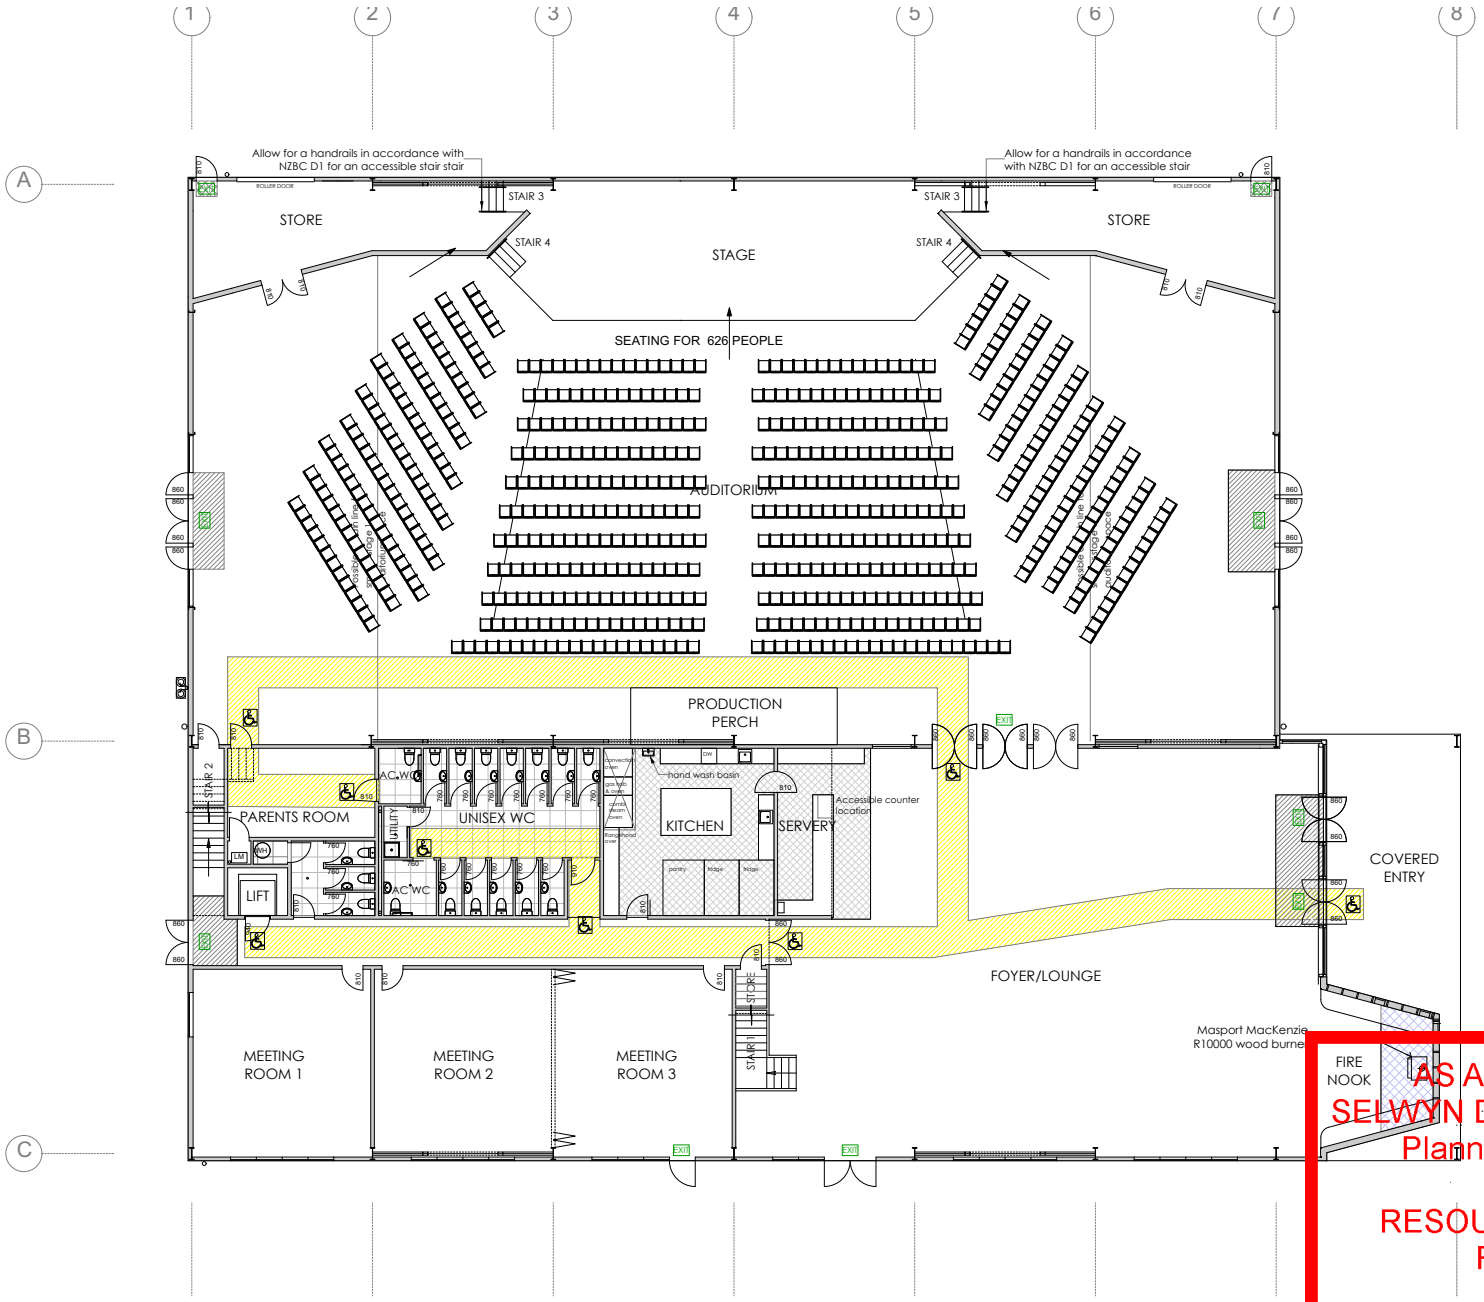

AS APPROVED BY
SELWYN DISTRICT COUNCIL
Planning Department

RESOURCE CONSENT
RC245009

14/02/2025 yasmine.binnie

Drawings dated 3 / 01 / 25 revision G

Whimbrel Structural Engineering & Architecture

www.whimbrel.co.nz
james@whimbrel.co.nz
027 225 8277

SITE PLAN

Revision ID - G

Proposed Church
999 Goulds Road, Rolleston

A1.0
SEATING LAYOUT
printed to scale at 100% on A2