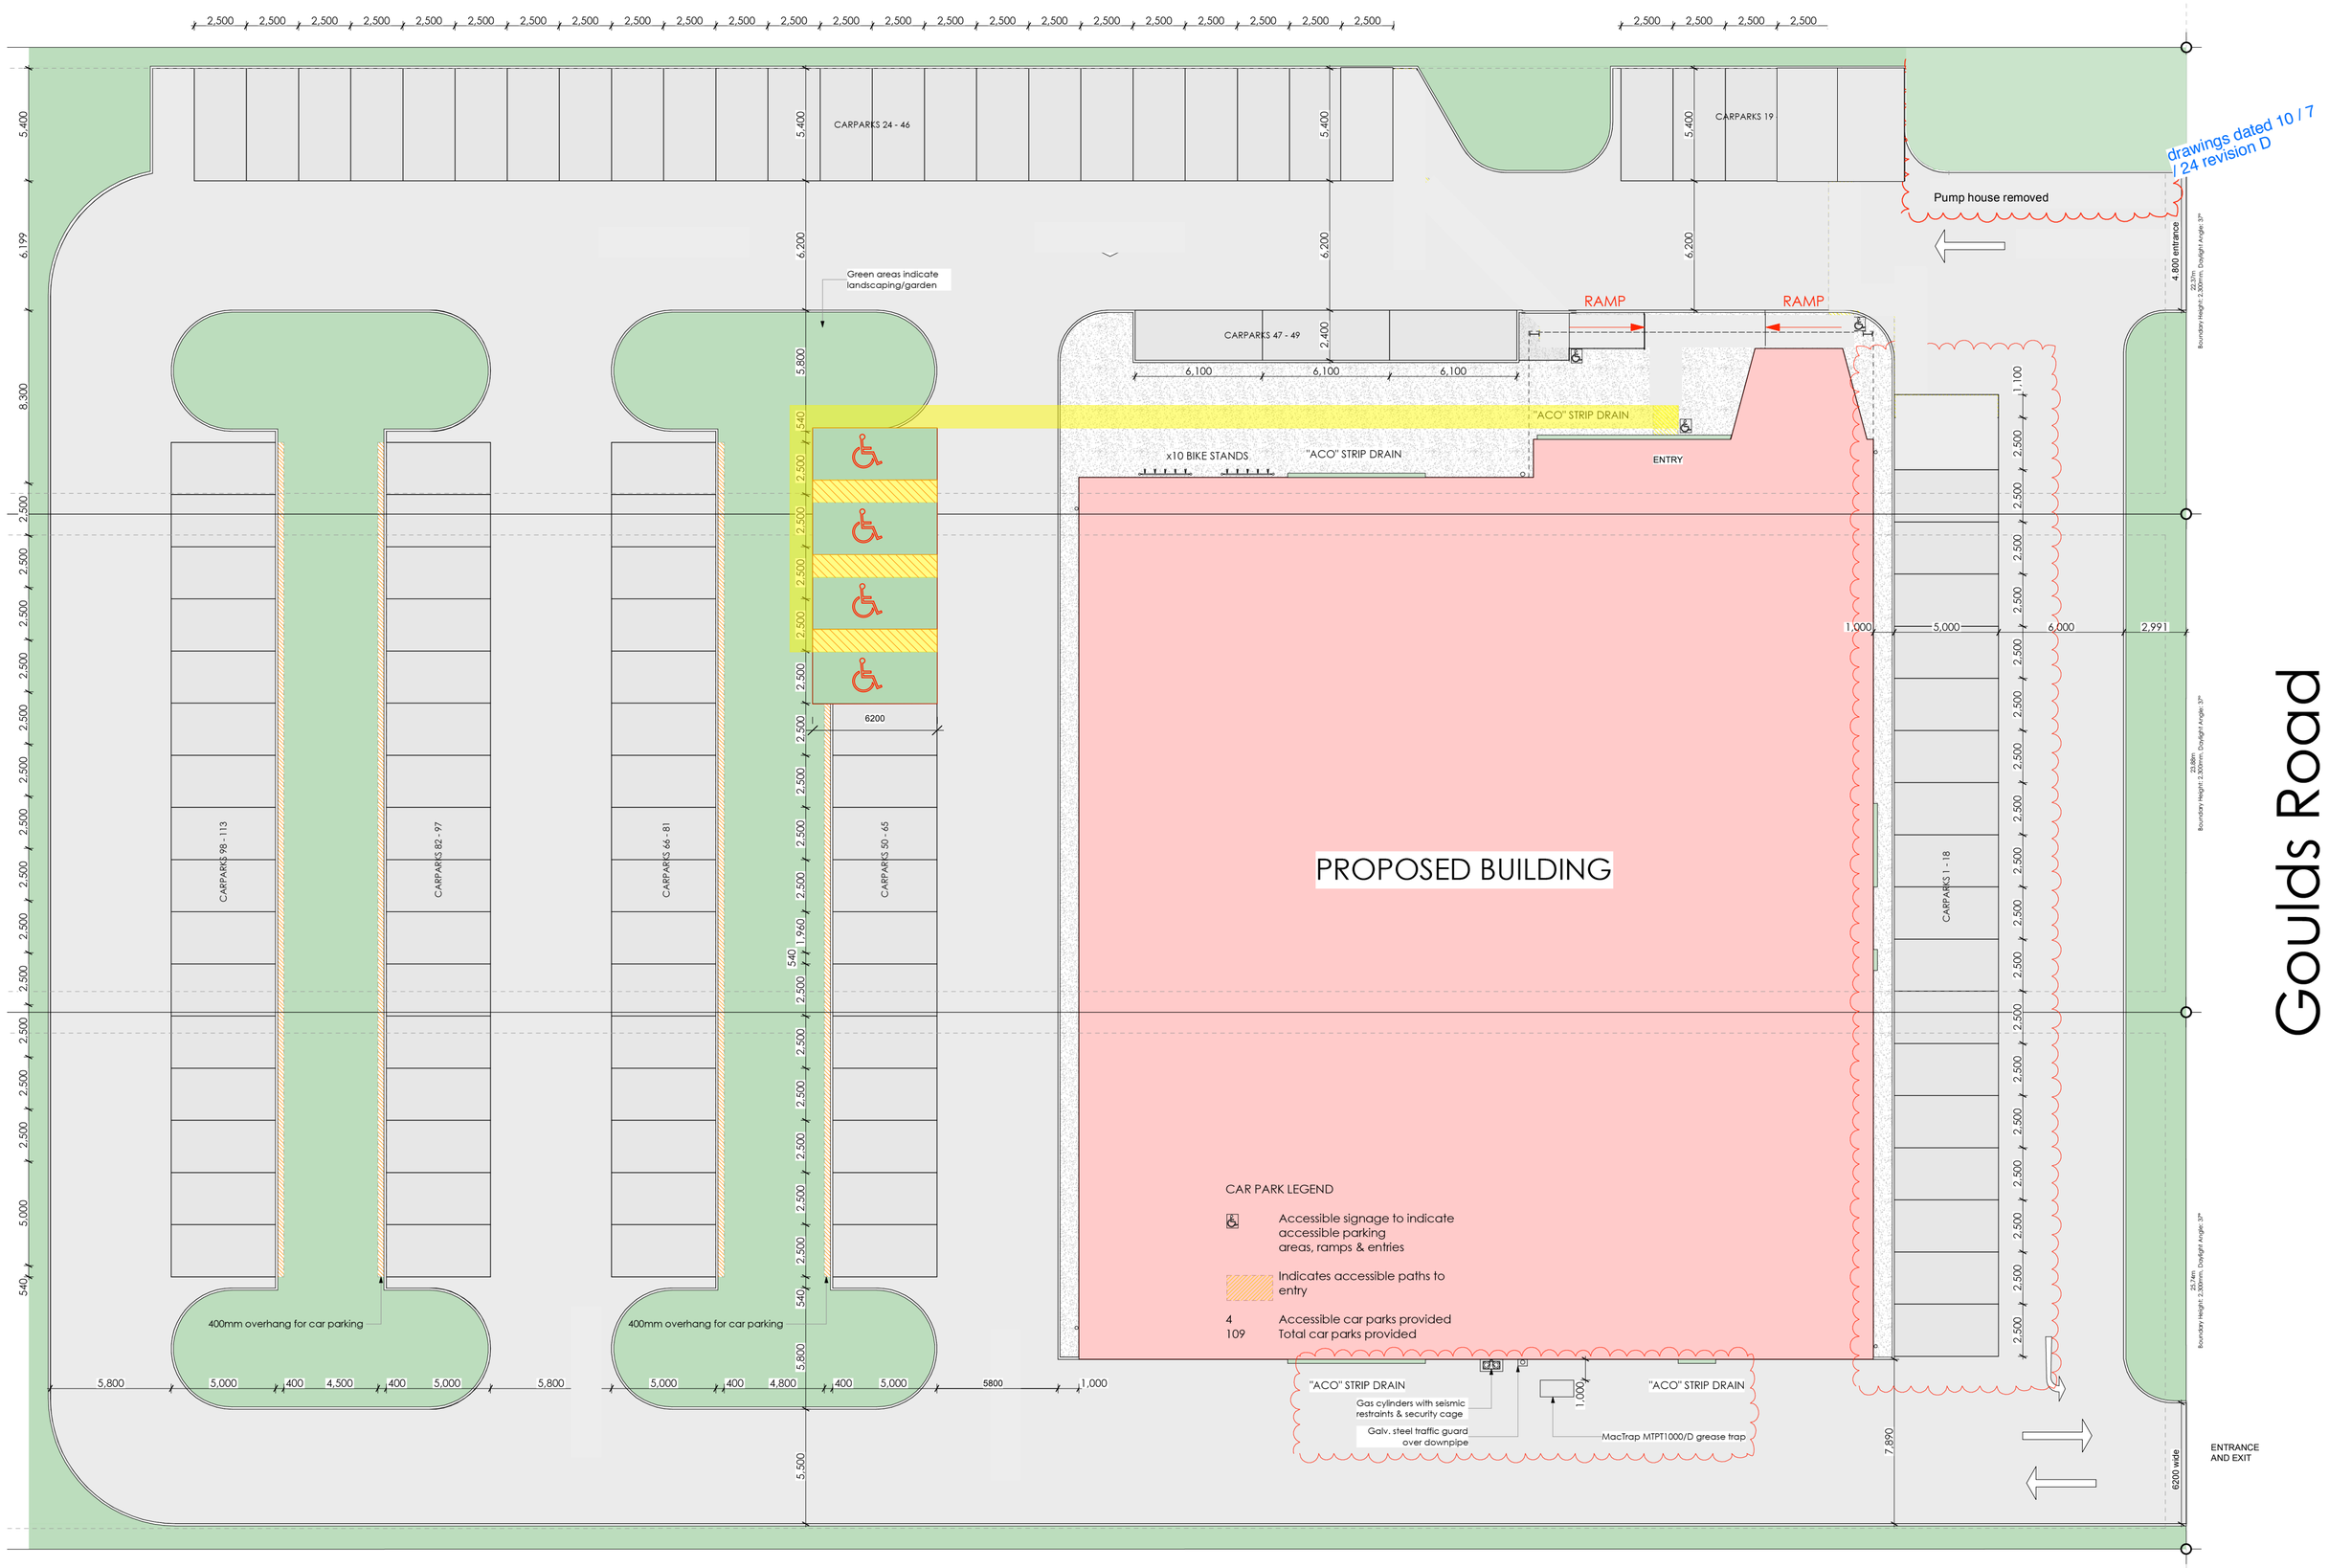

SITE CAR PARKING PLAN
1:200

Whimbrel
Structural Engineering & Architecture

www.whimbrel.co.nz
james@whimbrel.co.nz
027 225 8277

SITE ACCESS PLAN

Revision ID - D

Proposed Church
999 Goulds Road, Rolleston

A1.03
1:200, 1:1 @ A2
printed to scale at 100% on A2