Typical Cross Section A-A' - West Boundary Mixed Shelter Planting/General Open Space & Dog Exercise Area/Natural Play Area

Scale 1:150 @ A3

Native Planting / Shrub Border
To provide shelter and opportunity for School involvement through planting and creation of a 'nature trail' with interpretation/ educational panels and activities that engage and support learning.

Perimeter Footpath
Formed/sealed footpath to facilitate access, encourage utilisation of the entire reserve space and support walking/cycling activities. Potential to include fitness trail/stations around reserve perimeter if there is demonstrated demand

Specimen Tree Avenue
To provide tall shelter and improve reserve environment and amenity values. Trees to form an avenue alongside main perimeter footpath and limbed to provide unobstructed visibility across reserve.

General Open Space/Dog Exercise Area
General open area (approx. 0.87Ha) available for offleash dog exercise and other informal recreational activities requiring open space.

Specimen Tree Planting
Groupings of specimen trees to improve reserve environment and space for other parkland type plantings e.g. daffodil groves, wildflower plantings.

Grassed Embankment with Specimen Shade Trees
To provide subtle separation between sportsfields and designated dog exercise area, and to provide viewing of sportsfields/cricket oval.

Cricket Oval (to rear) / Seating & Picnicking Area
Groupings of specimen shade trees, seating and picnicking areas.
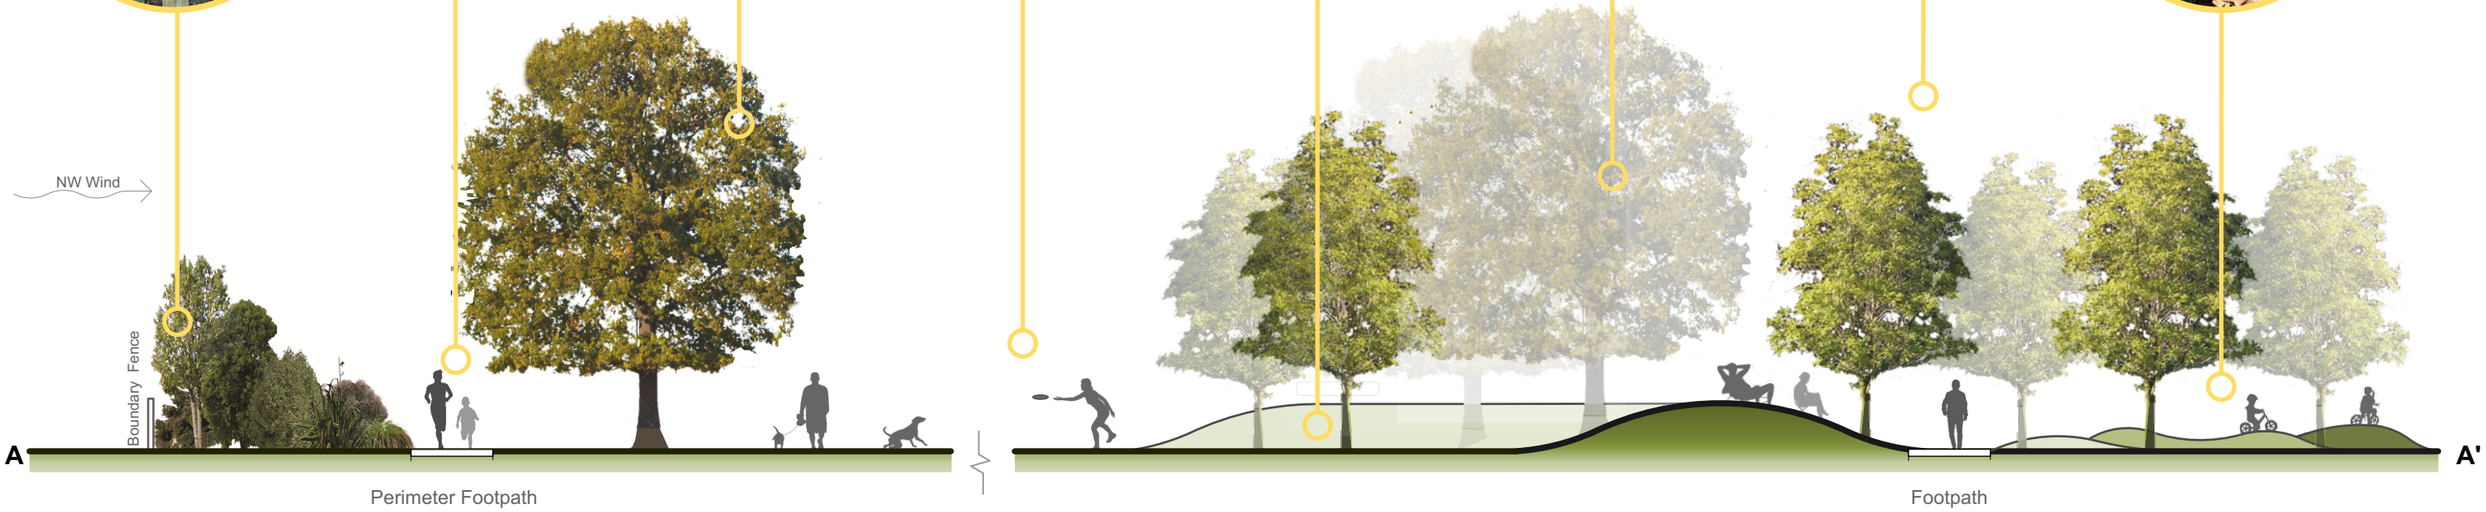
Natural Play Area
Informal play area with BMX/bicycle pump track, and other natural play opportunities, e.g. balancing logs, stepping stones