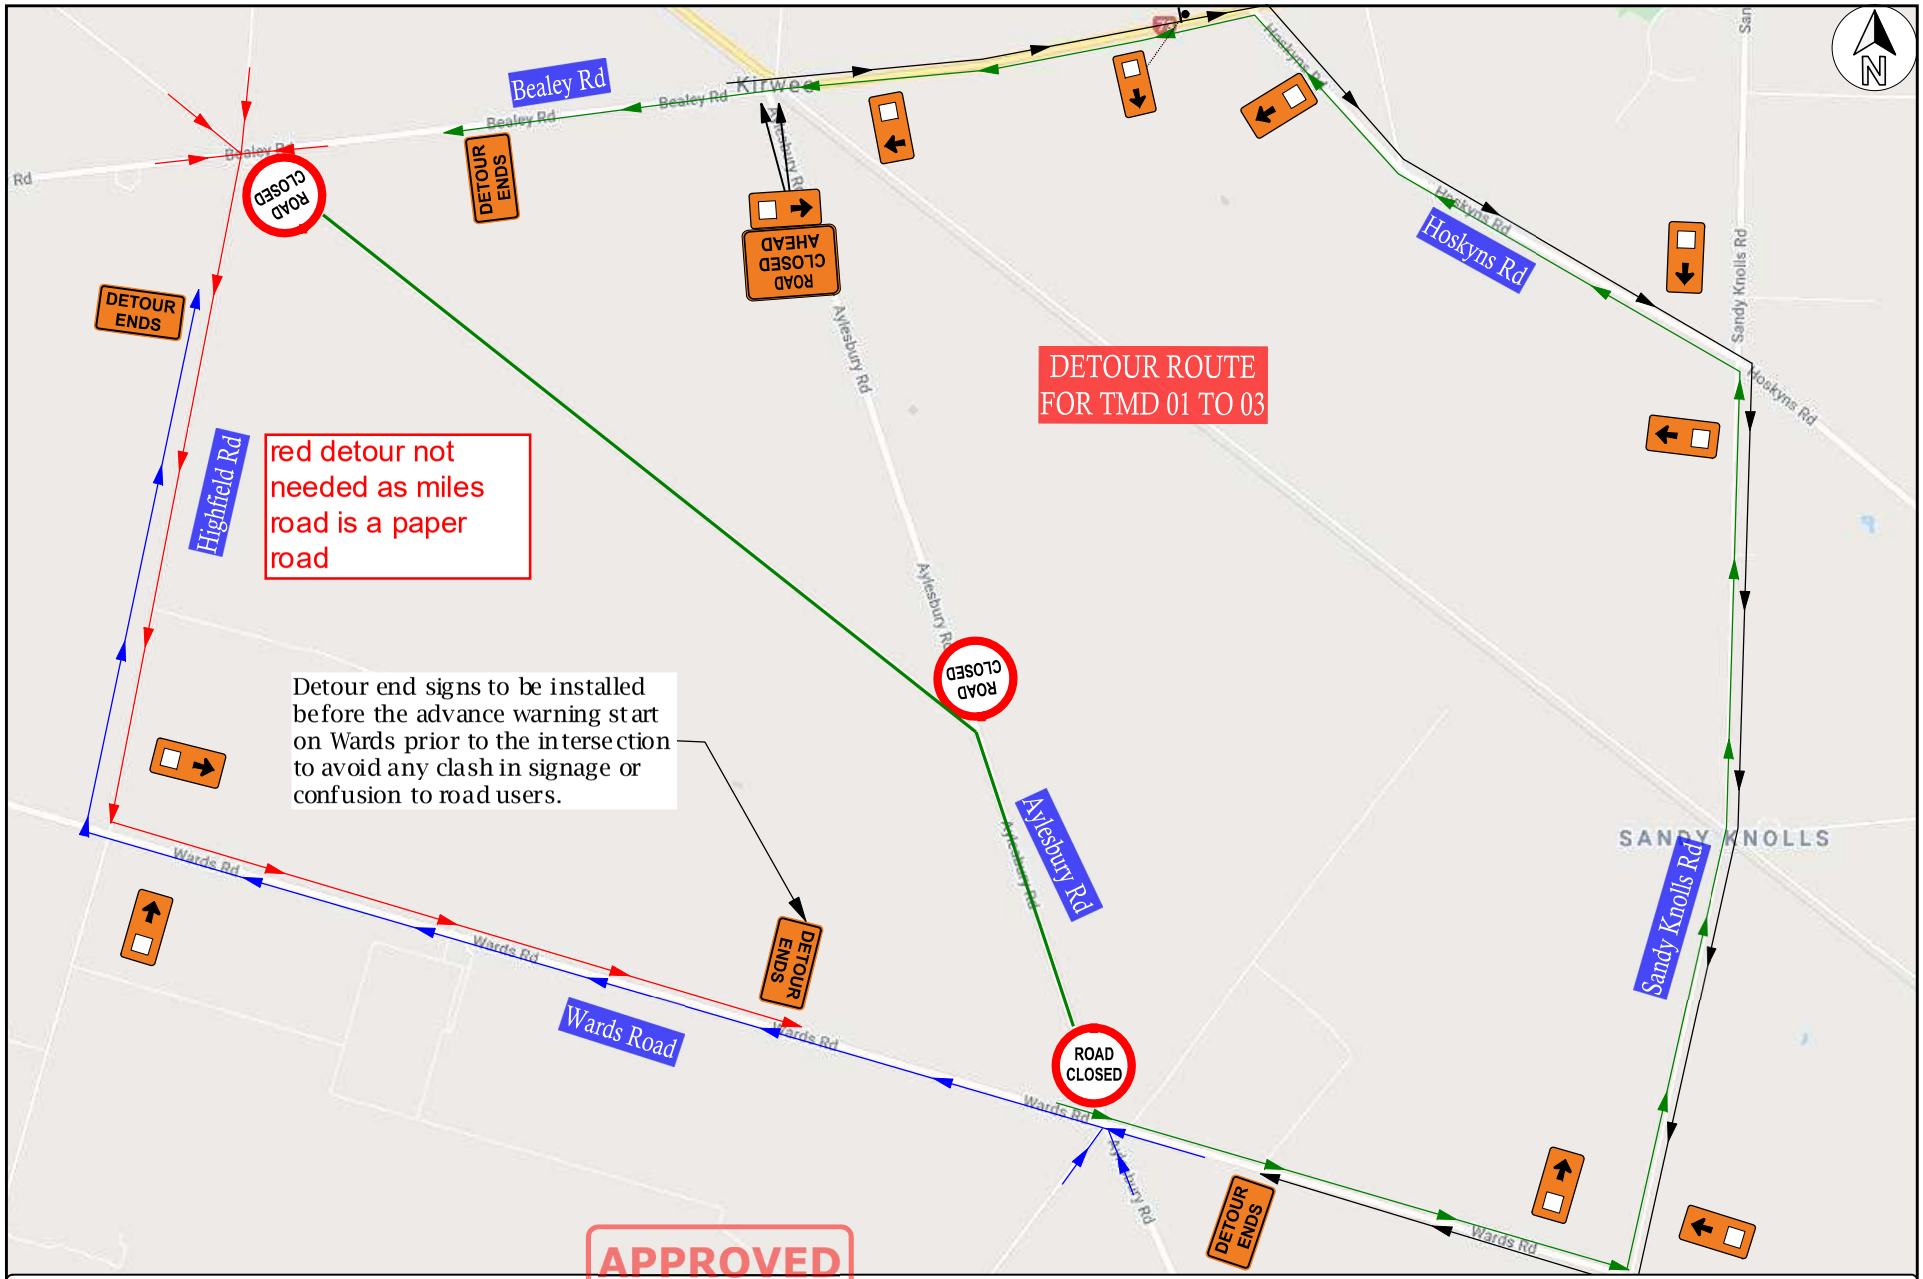

PREPARED FOR CLIENT/CONTRACTOR:

sicon LTD
Infrastructure Built on Trust

DRAWING ORIGINATOR:

KTS KIWI TRAFFIC SOLUTIONS

This drawing, design and concept remain the property of Kiwi Traffic Solutions New Zealand Ltd.
Unauthorized reproduction of any part of this document is prohibited.
This Traffic Management plan must be utilized only at the locations & works it is associated and not without approval from the approving engineer and road controlling authority.

APPROVED
CAR R790494
Tanya Watkins
CTMS Number 125528
Selwyn District Council
17 August 2022

DRAWN & CHECKED BY:
SATVIR SINGH
(CTMS Level 2/3 NP #74011)

SCALE: N.T.S

DATE: 25-07-21

PROJECT DESCRIPTION:

DARFIELD TO PINES WASTEWATER

WARDS ROAD - TELEGRAPH ROAD

ROAD CLOSURE

TMP NUMBER: KTS 22-544

SHEET NO: 04

REV NO: 00