


Document copyright of URS New Zealand Limited 2009 and may only be used for its intended purpose.


URS accepts no liability for the use of this drawing where it has been provided in electronic format, nor for any changes made to it following its issue. URS considers the printed version to be binding. A hard copy of this drawing is held on file by URS and may be provided if requested.

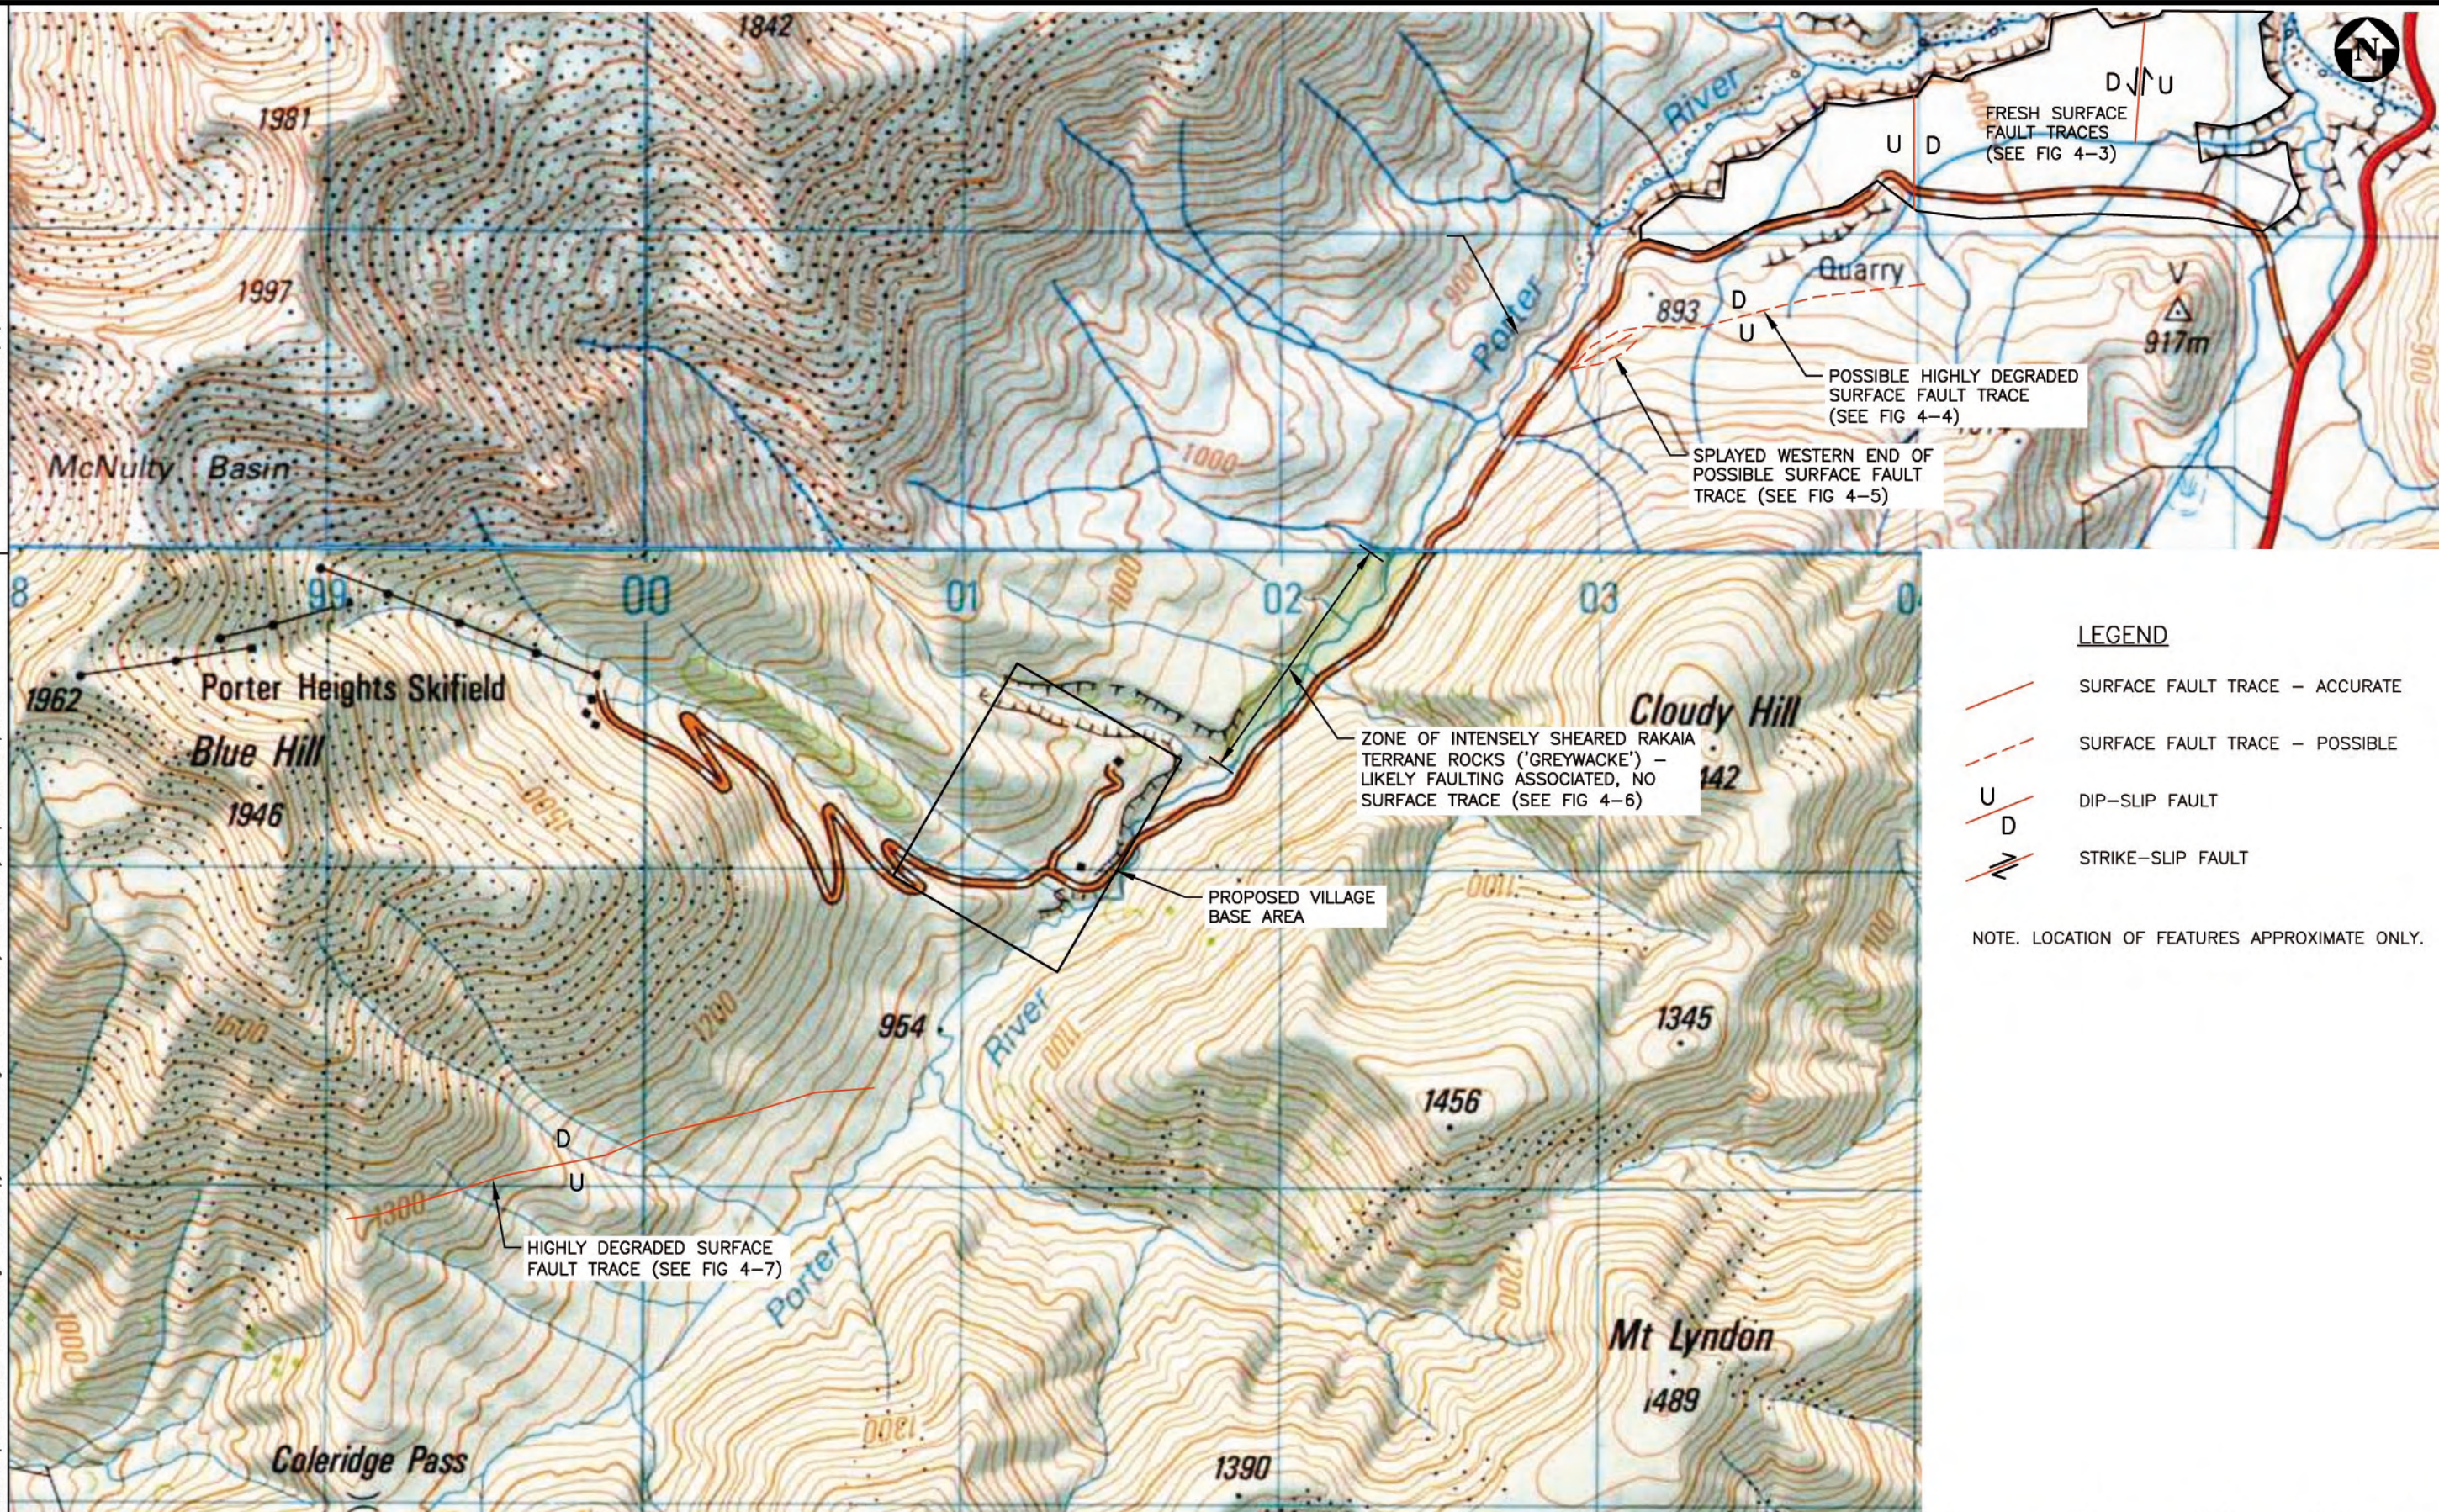

LEGEND

- SURFACE FAULT TRACE - ACCURATE
- SURFACE FAULT TRACE - POSSIBLE
- DIP-SLIP FAULT
- STRIKE-SLIP FAULT

NOTE. LOCATION OF FEATURES APPROXIMATE ONLY.

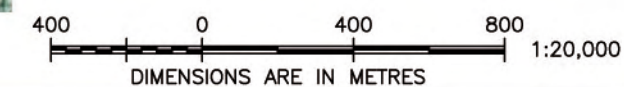

						Tab	G001
						Scales	
						Original Size	A3
Rev	Revision Description	Designed	Drawn	Checked	Approved	Date	
A							

URS

URS New Zealand Limited
Level 5, URS House
287 Durham Street, Christchurch
Phone: 3-374 8500
Fax: 3-377 0655

BLACKFISH JOINT VENTURE

PORTERS SKI AREA - ACTIVE FAULTING ASSESSMENT

ACTIVE FAULTING LANDFORMS
DEFINED BY URS (2009)

Status	DRAFT
Drawing Number	42170087-G001
Revision	A